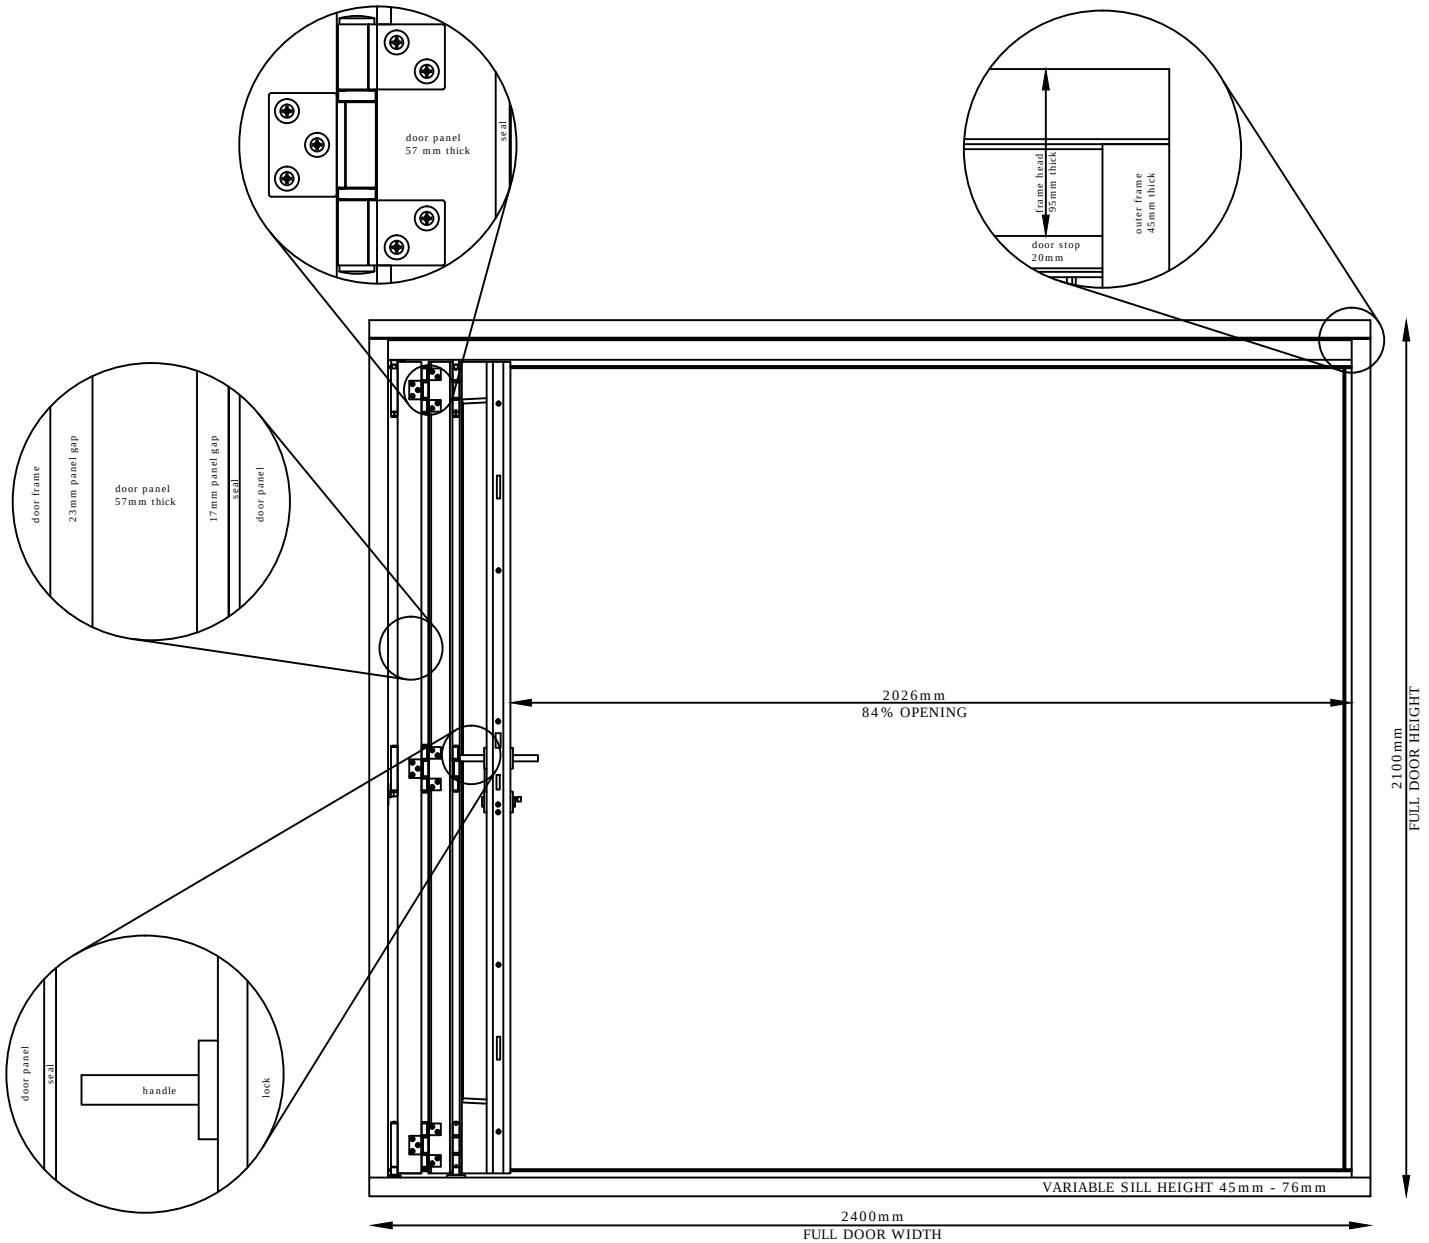

VIEW FROM OUTSIDE

Valdi Ltd
Unit 11, Chettisham Business Park,
Lynn Road,
Ely,
Cambridgeshire,
CB6 1RY

E3 Folding sliding door elevation - open view from outside